




RECESS DETAIL

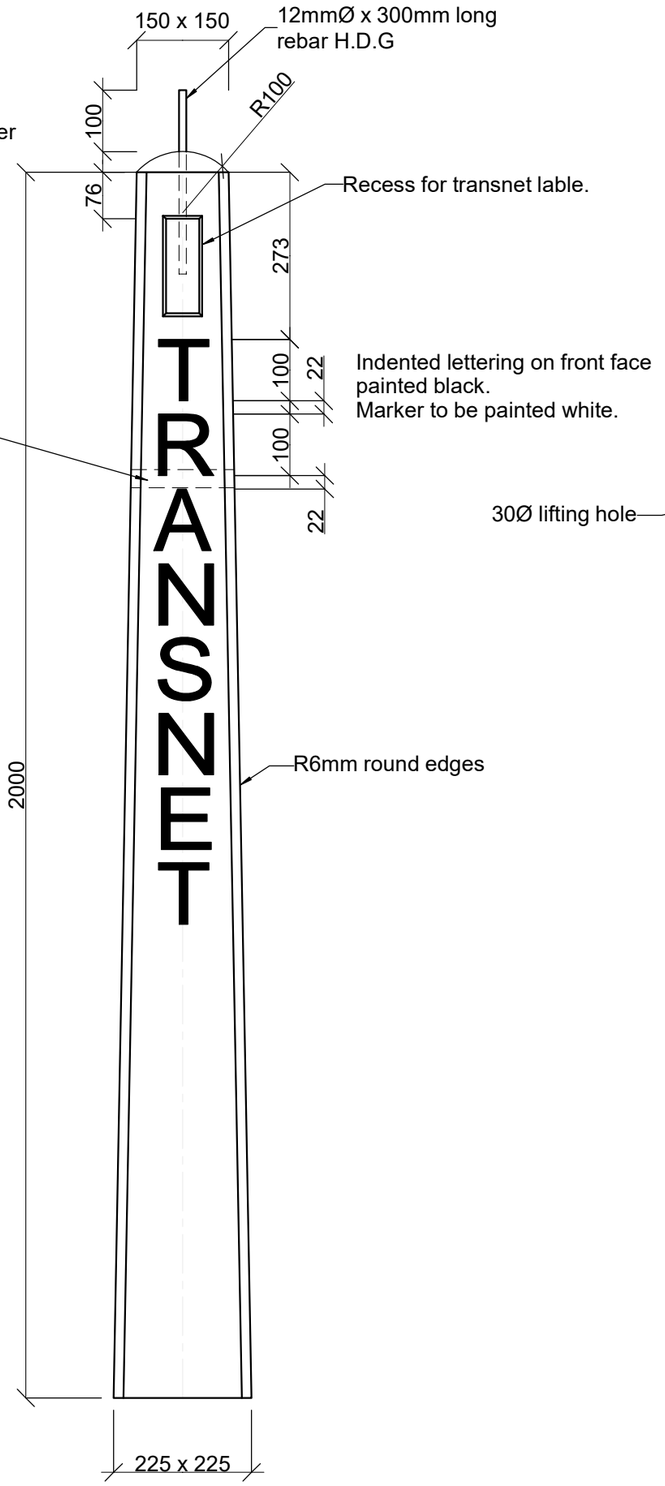


FRONT ELEVATION

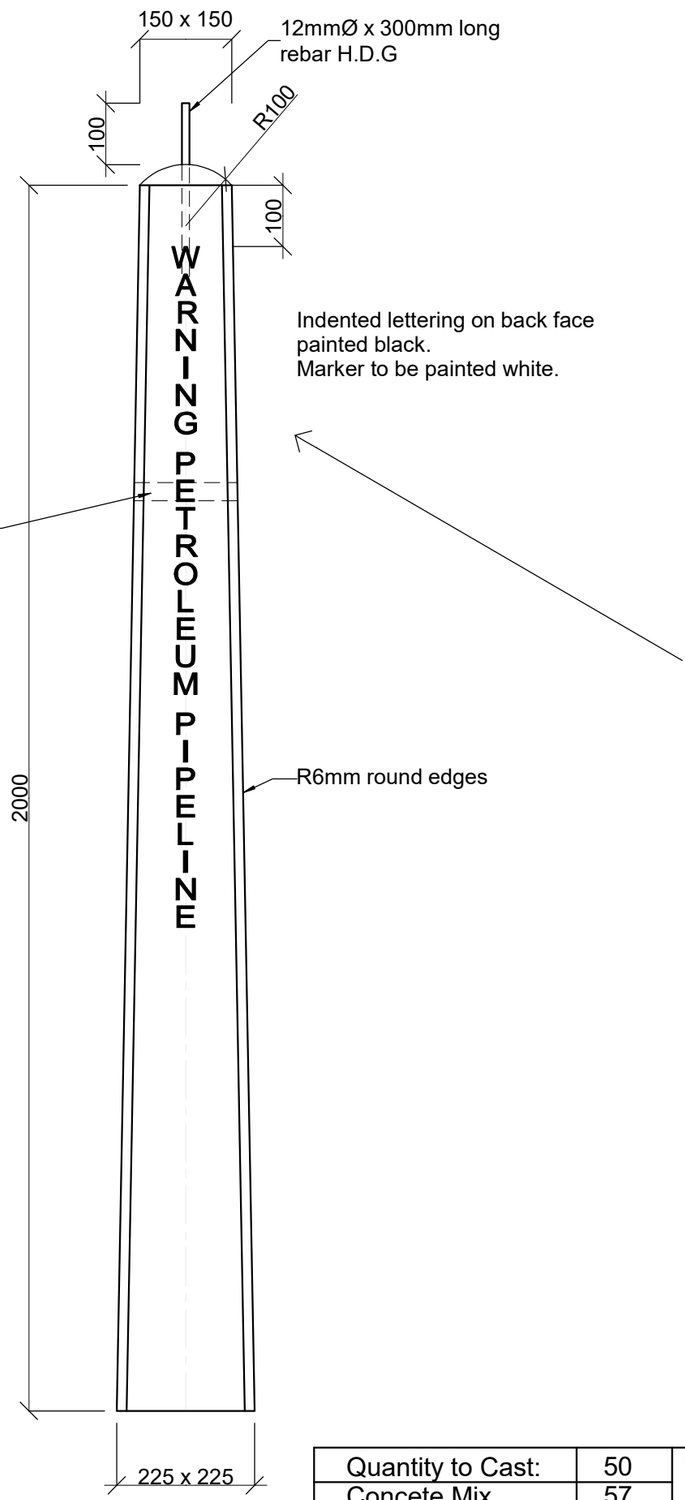

BACK ELEVATION

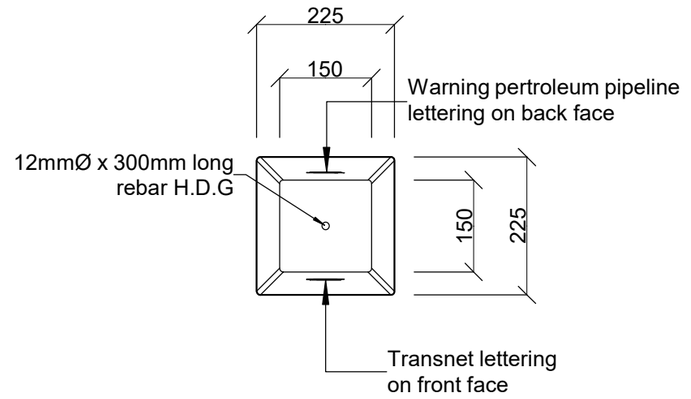

TOP VIEW

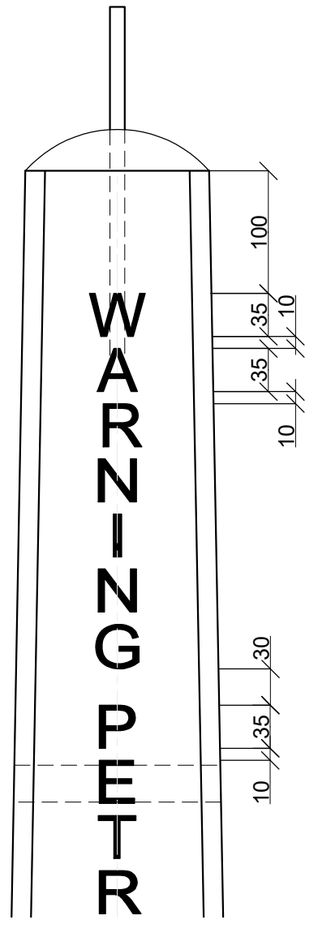

Quantity to Cast:	50
Concete Mix	57
Mass kg ±	182
Reinforcing: To be checked by Eng	yes

WARNING PETROLEUM PIPELINE MARKER
FOR DIPITSI DIFENTSE
SIZE 150sq - 225sq x 2000 HIGH

Product Code: P2-1625

Vanstone